a1

PLANNING
AC
REF
REF 16 SEP 2009
INIT. | REC'D | DATE
FOR ACTION

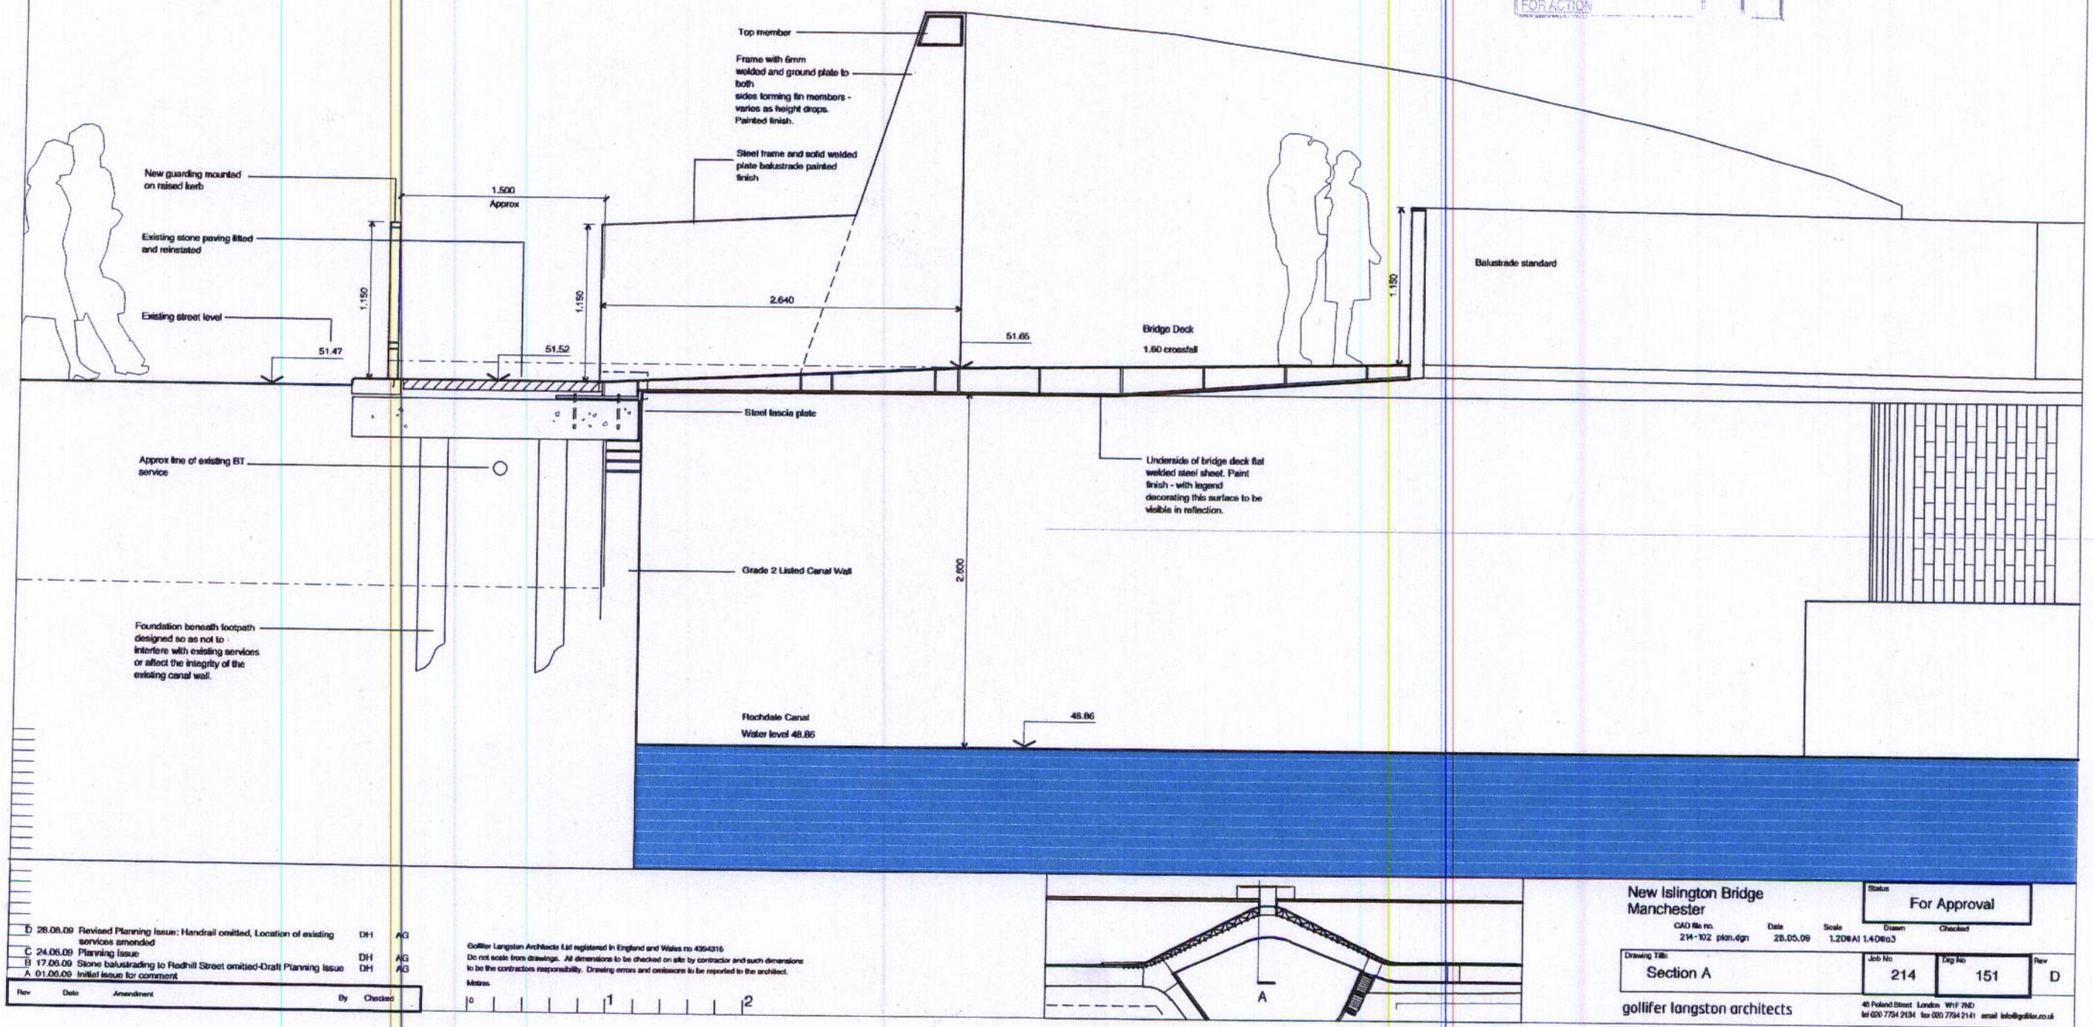

Rev	Date	Amendment	By	Checked
D	28.08.09	Revised Planning Issue: Handrail omitted, Location of existing services amended	DH	AG
C	24.06.09	Planning Issue	DH	AG
B	17.06.09	Stone balustrading to Redhill Street omitted-Draft Planning Issue	DH	AG
A	01.06.09	Initial issue for comment		

Gollifer Langston Architects Ltd registered in England and Wales no 4364316
Do not scale from drawings. All dimensions to be checked on site by contractor and such dimensions to be the contractors responsibility. Drawing errors and omissions to be reported to the architect.

Metres
0 1 2

New Islington Bridge
Manchester

Status: For Approval

CAD file no. 2H-102 pkn.dgn | Date 28.05.09 | Scale 1:20@A1 1:40@A3 | Drawn | Checked

Drawing Title: Section A

Job No 214 | Dwg No 151 | Rev D

gollifer langston architects
40 Poland Street London W1F 7ND
tel 020 7734 2134 fax 020 7734 2141 email info@gollifer.co.uk