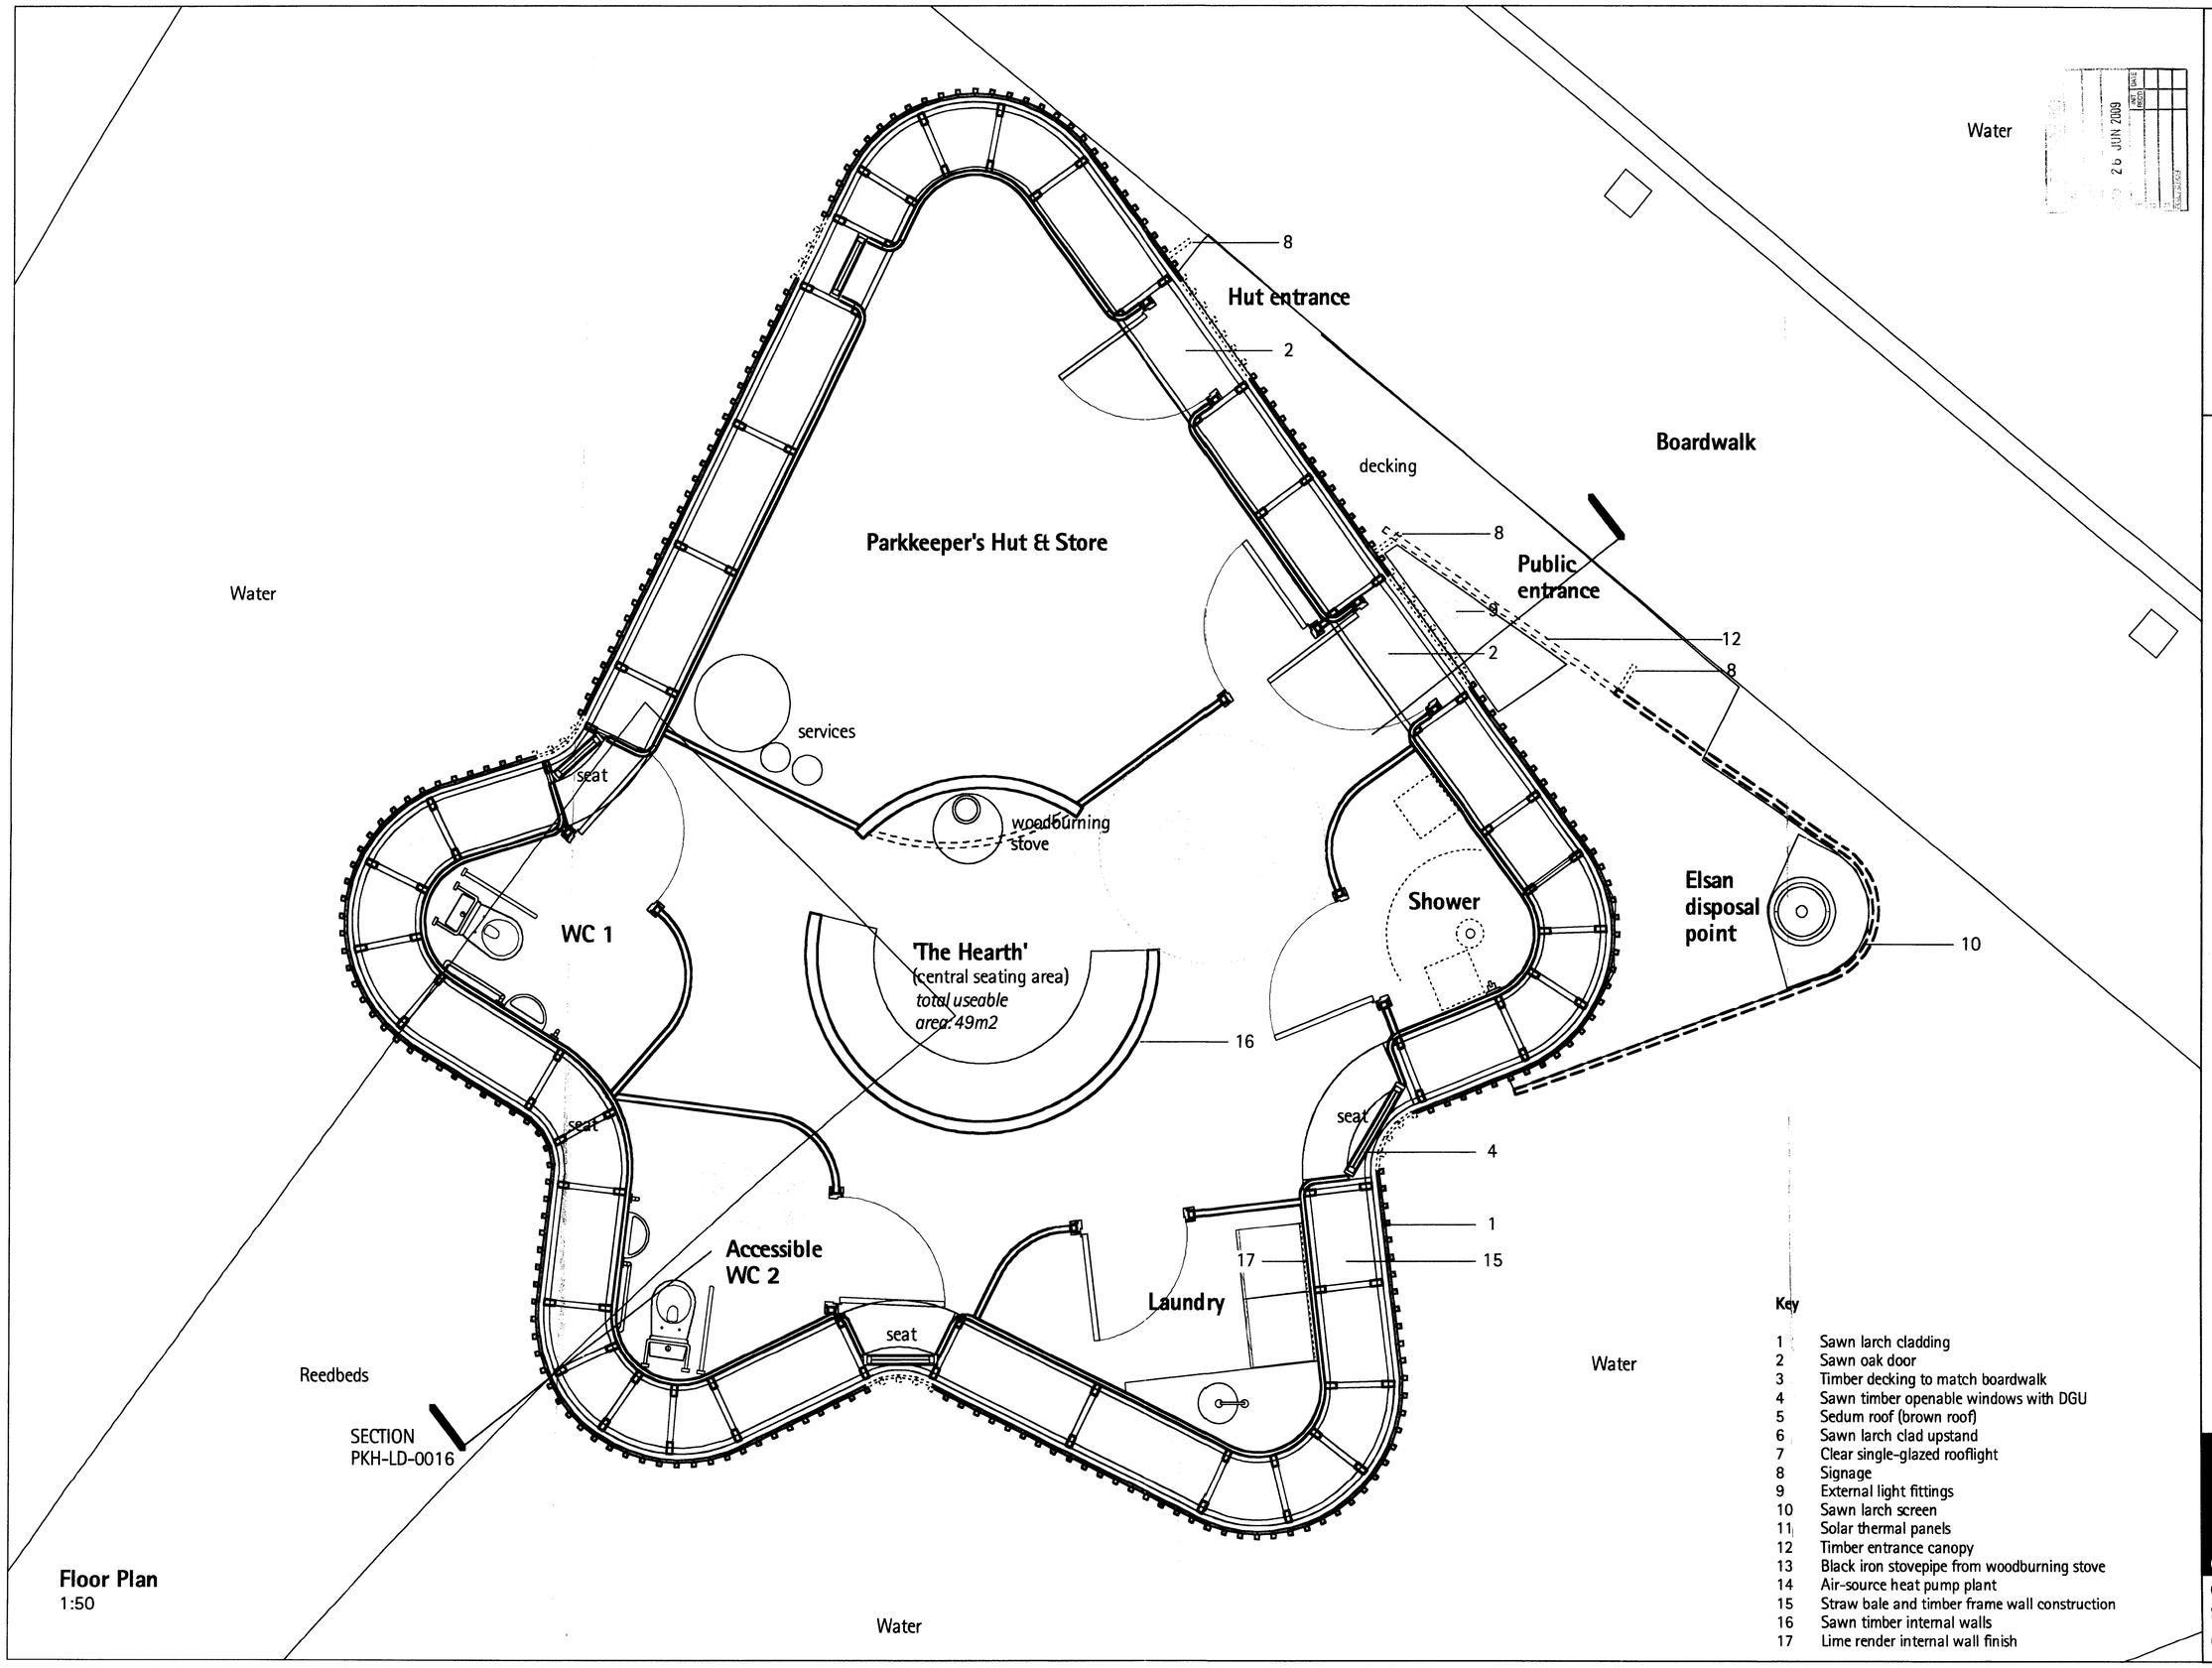

Floor Plan
1:50

Key

1 Sawn larch cladding
2 Sawn oak door
3 Timber decking to match boardwalk
4 Sawn timber openable windows with DGU
5 Sedum roof (brown roof)
6 Sawn larch clad upstand
7 Clear single-glazed rooflight
8 Signage
9 External light fittings
10 Sawn larch screen
11 Solar thermal panels
12 Timber entrance canopy
13 Black iron stovepipe from woodburning stove
14 Air-source heat pump plant
15 Straw bale and timber frame wall construction
16 Sawn timber internal walls
17 Lime render internal wall finish

26 JUN 2009

Document: Floor Plan
As proposed
Status: FOR PLANNING APPROVAL
Scale & Date: 1:50 @ A3 June 2009
Doc Ref: PKH LD 0010 A

Client: New East Manchester
Project: Parkkeeper's Hut
New Islington, Manchester
Rev: Date Description

Key
North

arca
Architects & Industrial Designers
Carver's Warehouse 77 Dale Street Manchester M1 2HG
t 0161 236 6886
f 0161 236 5775
e info@arca.co.uk

© This drawing is copyright Arca